McDougall Road NE: Option 1 - Multi-Use Pathway on South Side

1:100

LEGEND

- Bus Stop / Bus Number
- Crosswalk
- Centre/Buffer Bollards/Railing/Wall
- Existing Tree to be Removed
- Existing Tree to Remain
- New Tree

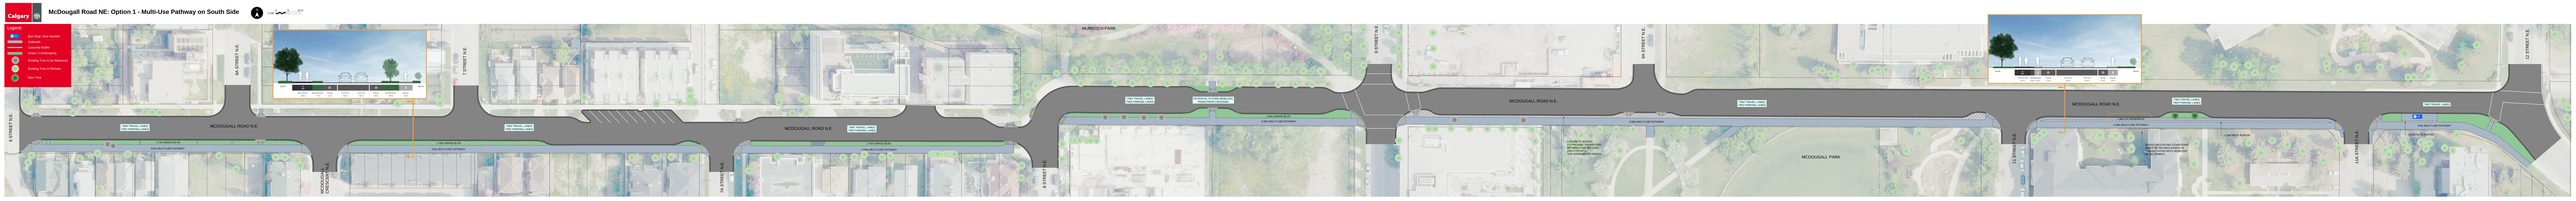
Calgary
MURDOCH PARK
5A STREET N.E.
7 STREET N.E.
8 STREET N.E.
9A STREET N.E.
12 STREET N.E.
14A STREET N.E.
MCDOUGALL ROAD N.E.
Two Travel Lanes (Typical)
Two Travel Lanes (Typical)
Two Travel Lanes (Typical)